Strecker Rd. At Caulks Creek

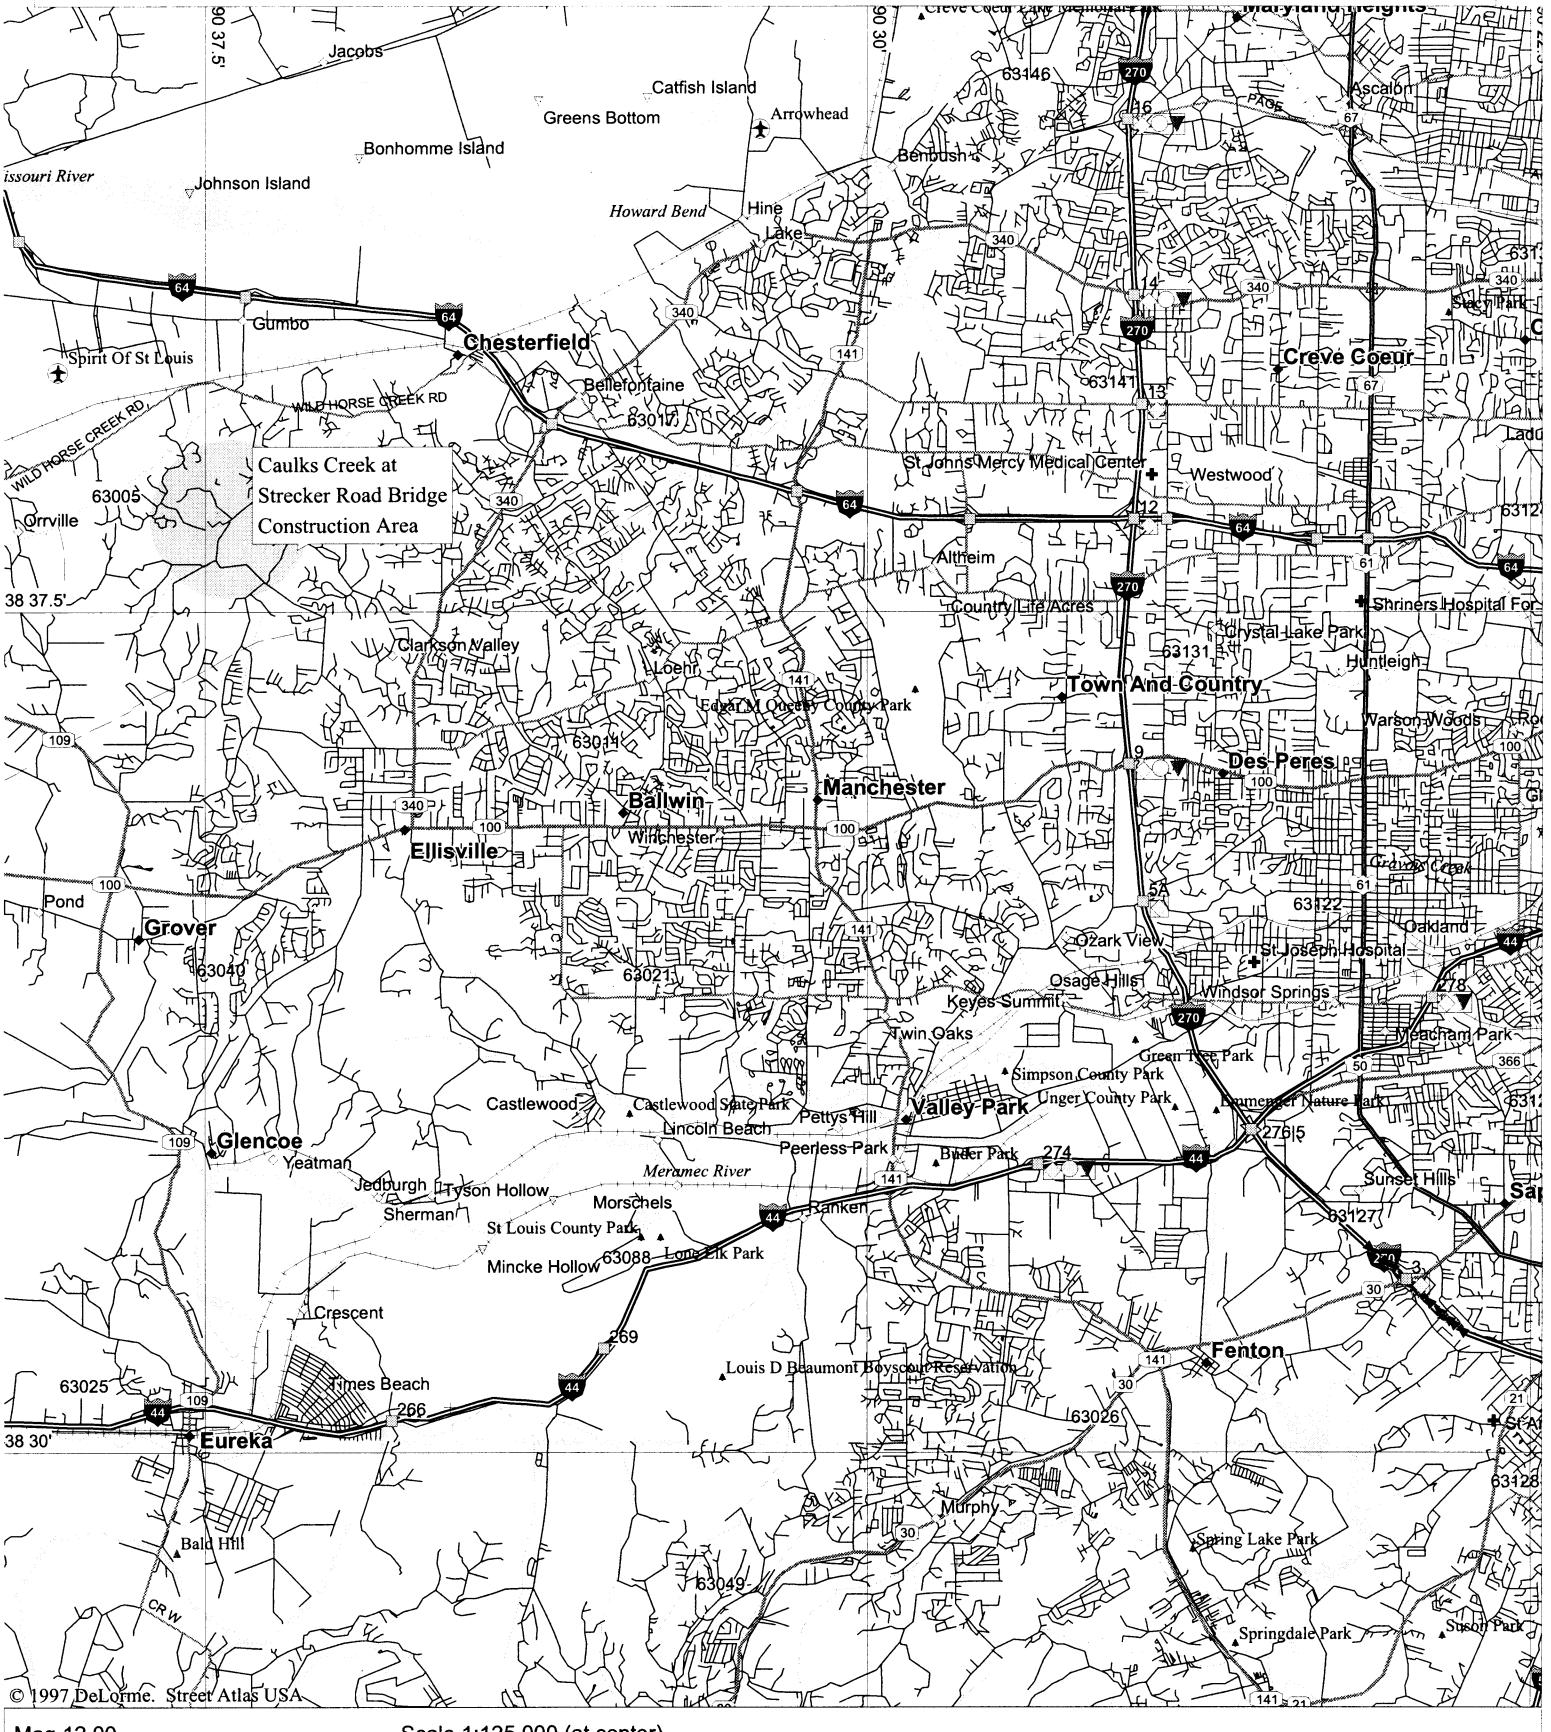

Mag 12.00
Fri Mar 12 09:40 1999

Scale 1:125,000 (at center)

2 Miles

2 KM

Local Road

Exit/Gas

Exit/Lodging

THIS PAGE INTENTIONALLY BLANK

Strecker Rd. At Caulks Creek

Mag 15.00
Fri Mar 12 09:20 1999

Scale 1:15,625 (at center)

1000 Feet

500 Meters

Local Road

Major Connector

Utility/Pipe

THIS PAGE INTENTIONALLY BLANK

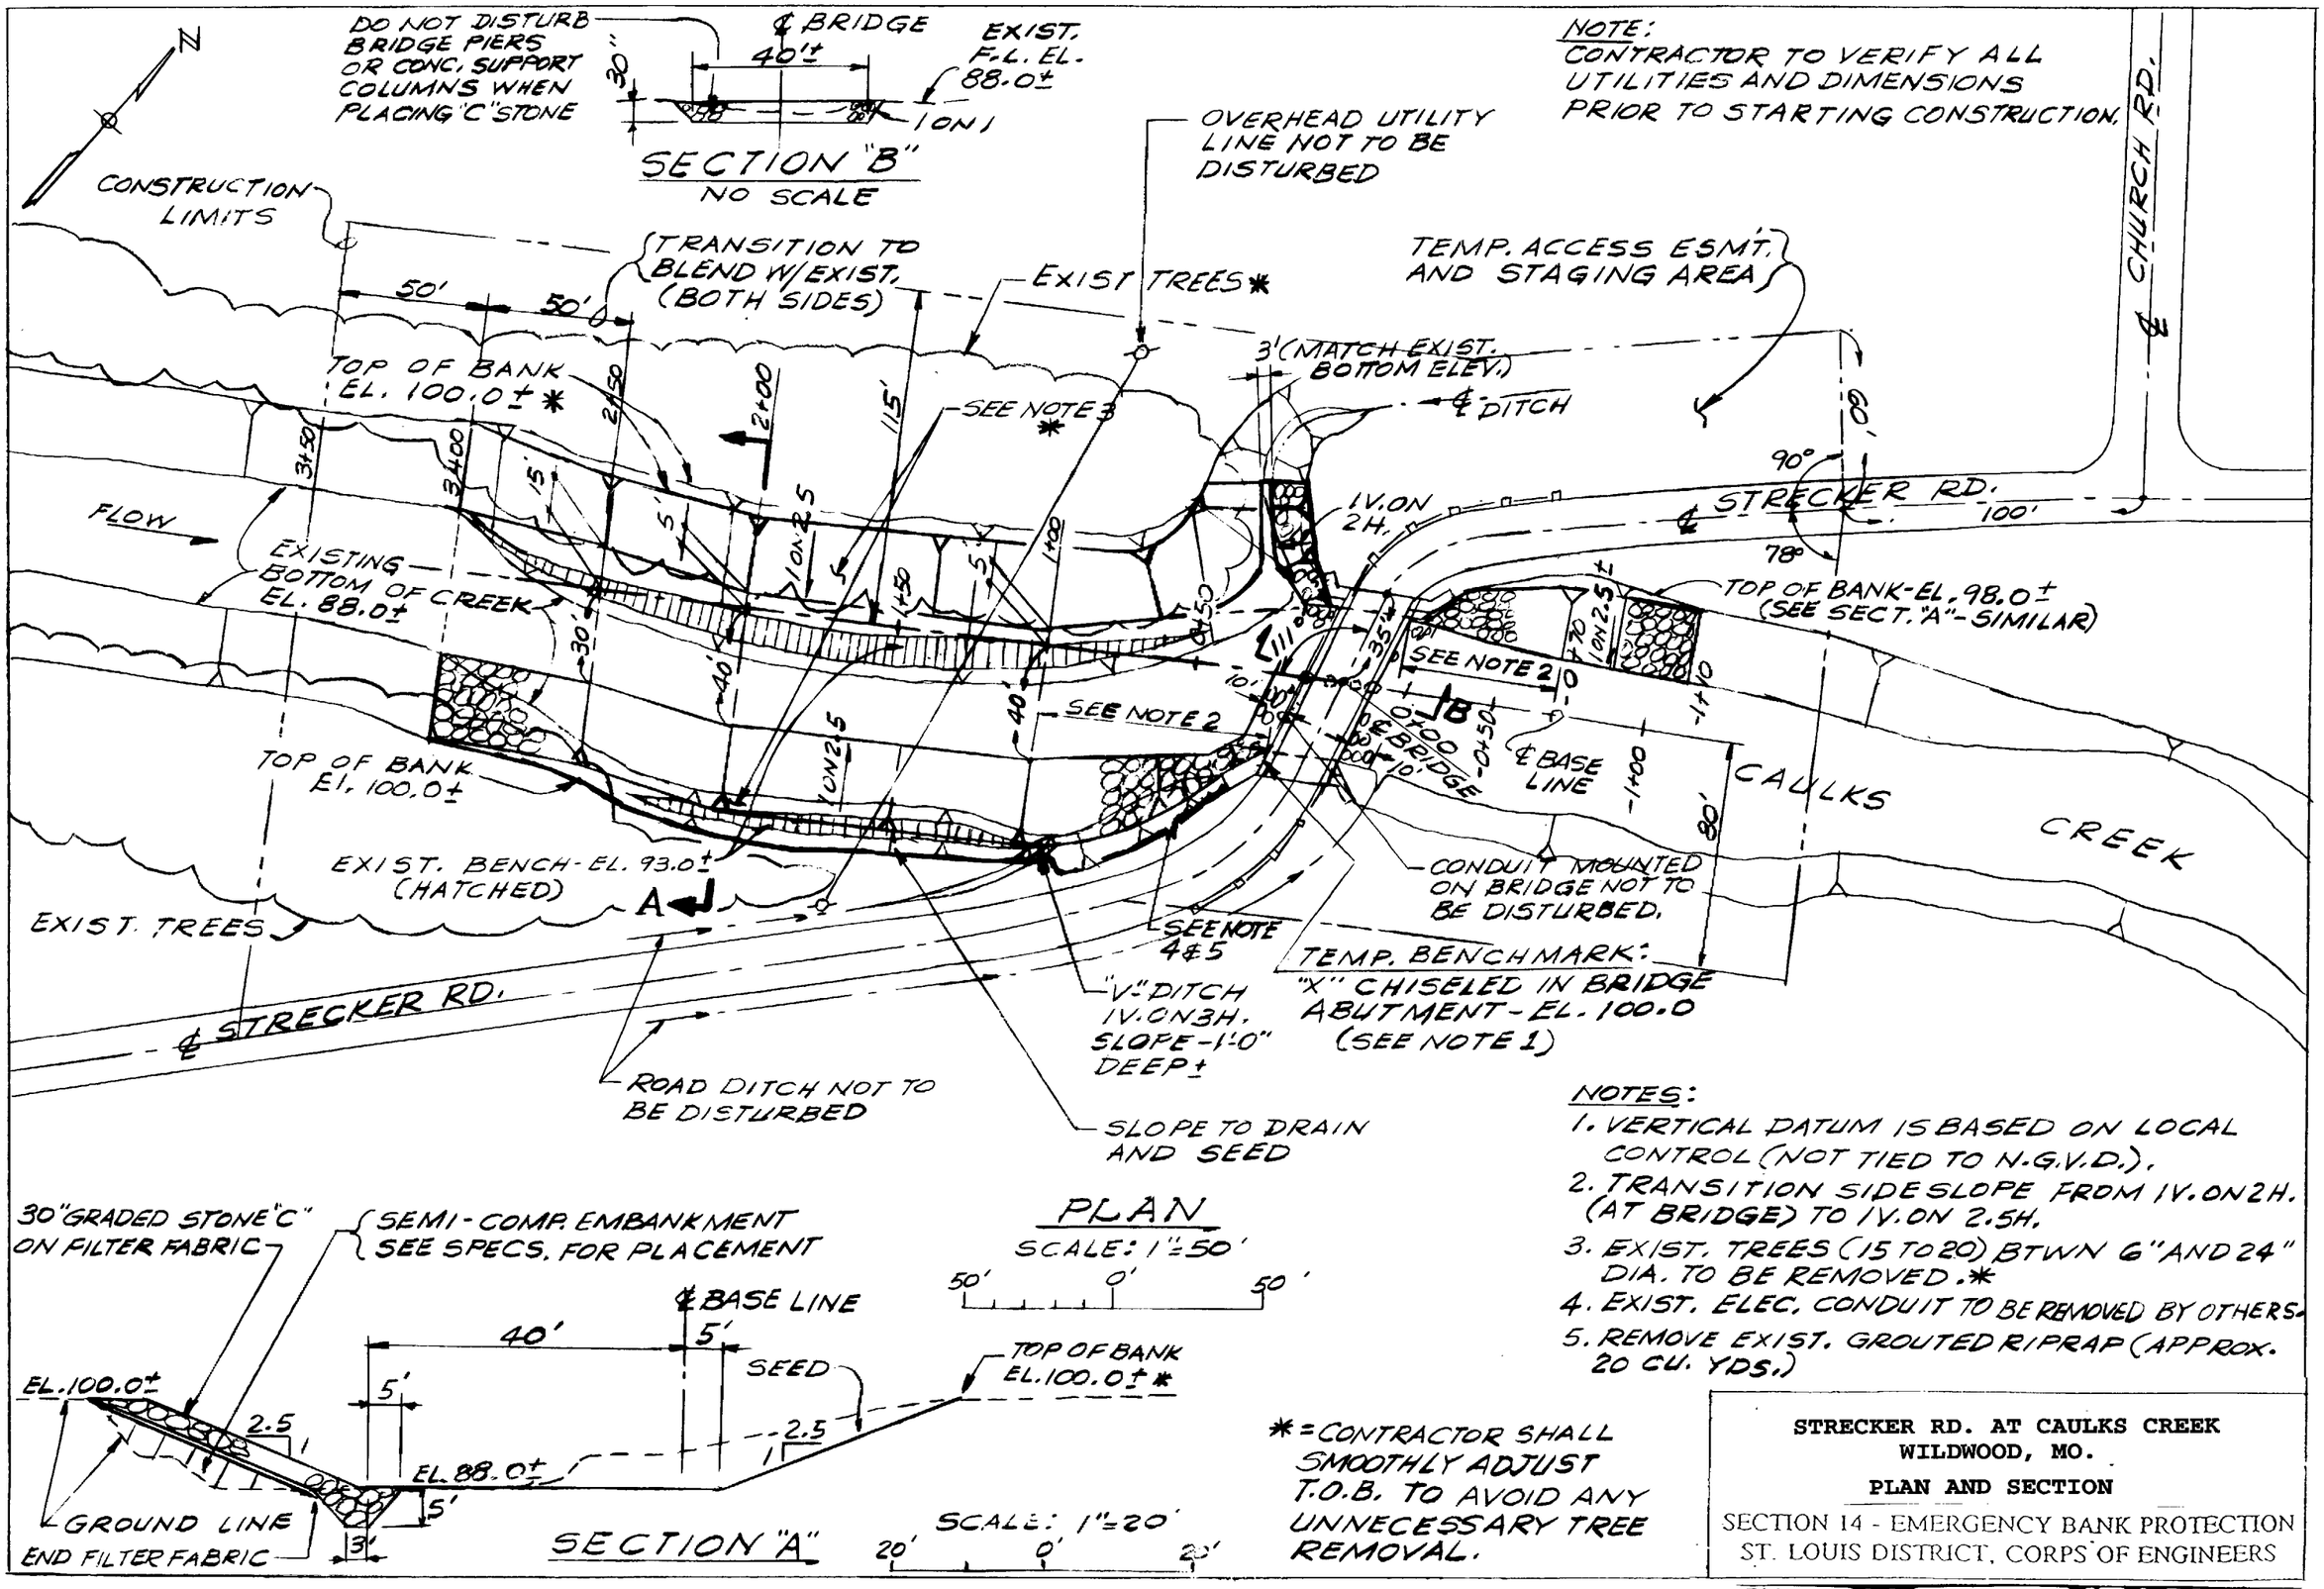

NOTES:

1. VERTICAL DATUM IS BASED ON LOCAL CONTROL (NOT TIED TO N.G.V.D.).
2. TRANSITION SIDE SLOPE FROM 1V. ON 2H. (AT BRIDGE) TO 1V. ON 2.5H.
3. EXIST. TREES (15 TO 20) BTWN 6" AND 24" DIA. TO BE REMOVED.*
4. EXIST. ELEC. CONDUIT TO BE REMOVED BY OTHERS.
5. REMOVE EXIST. GROUTED RIPRAP (APPROX. 20 CU. YDS.)

*= CONTRACTOR SHALL SMOOTHLY ADJUST T.O.B. TO AVOID ANY UNNECESSARY TREE REMOVAL.

STRECKER RD. AT CAULKS CREEK
WILDWOOD, MO.
PLAN AND SECTION

SECTION 14 - EMERGENCY BANK PROTECTION
ST. LOUIS DISTRICT, CORPS OF ENGINEERS

JULY 1999 SKETCH 2

BLANK PAGE